


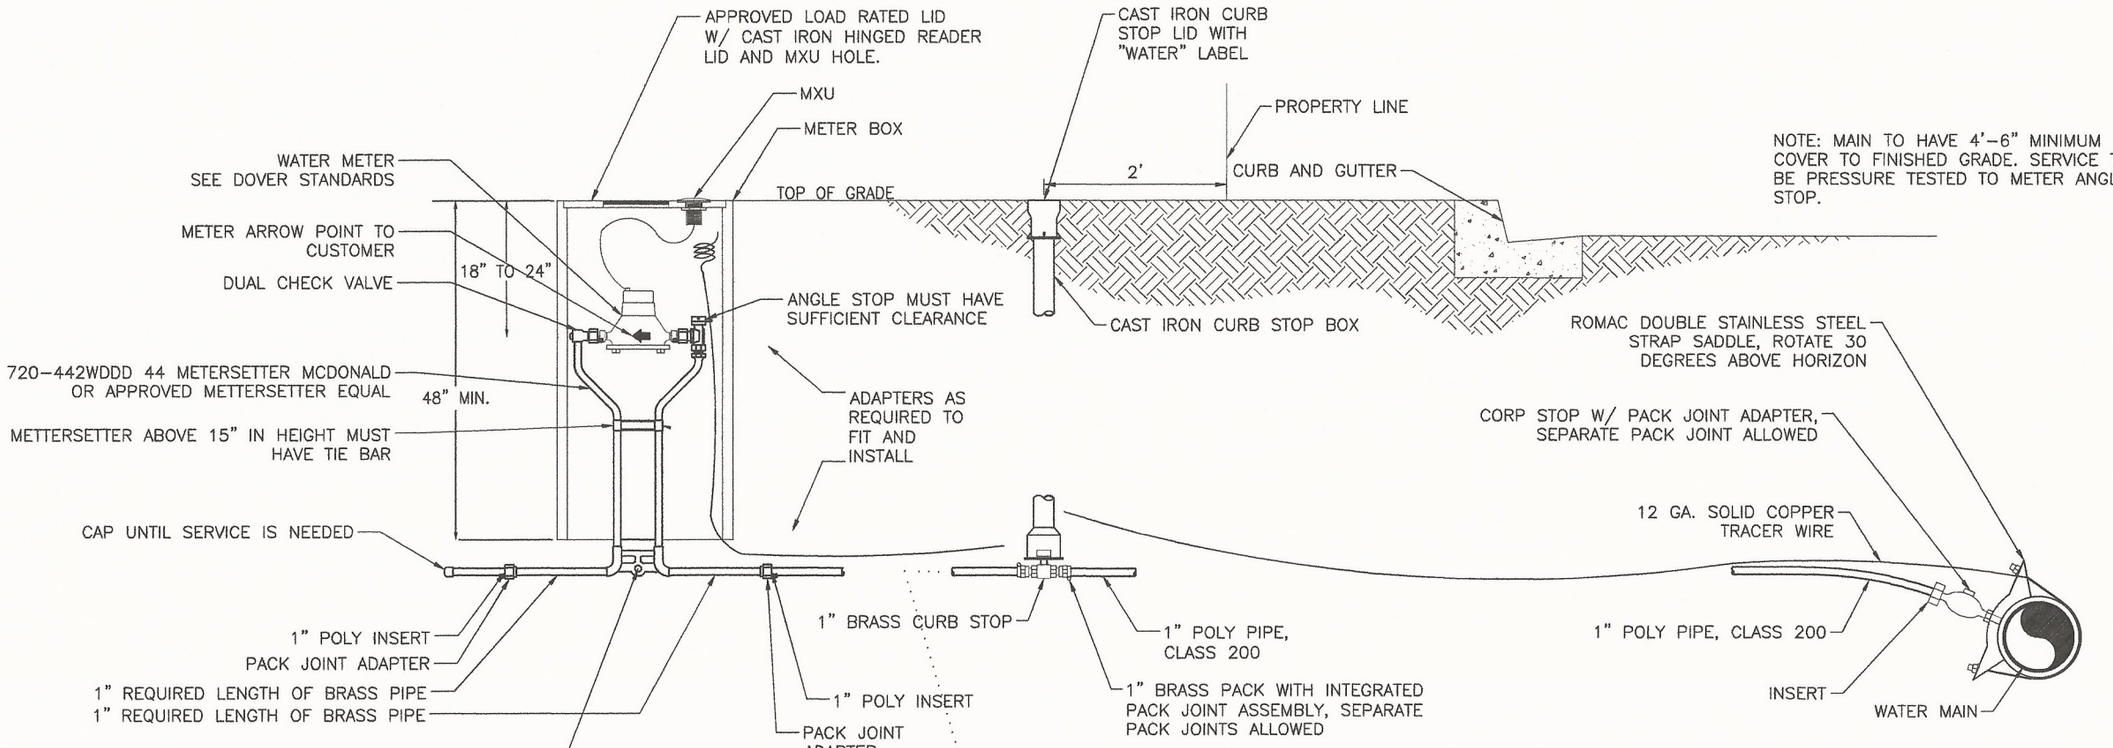


COIL PIT ASSEMBLY OPTION

NOT TO SCALE

J-U-B ENGINEERS, INC.
J-U-B ENGINEERS, INC.
109 North 1st Ave.
Suite A
Sandpoint, ID 83864
Phone: 208.265.7281
Fax: 208.263.6212
www.jub.com

PROFESSIONAL ENGINEER REGISTERED BRETT MICHAEL CONVERSE 7496 STATE OF IDAHO

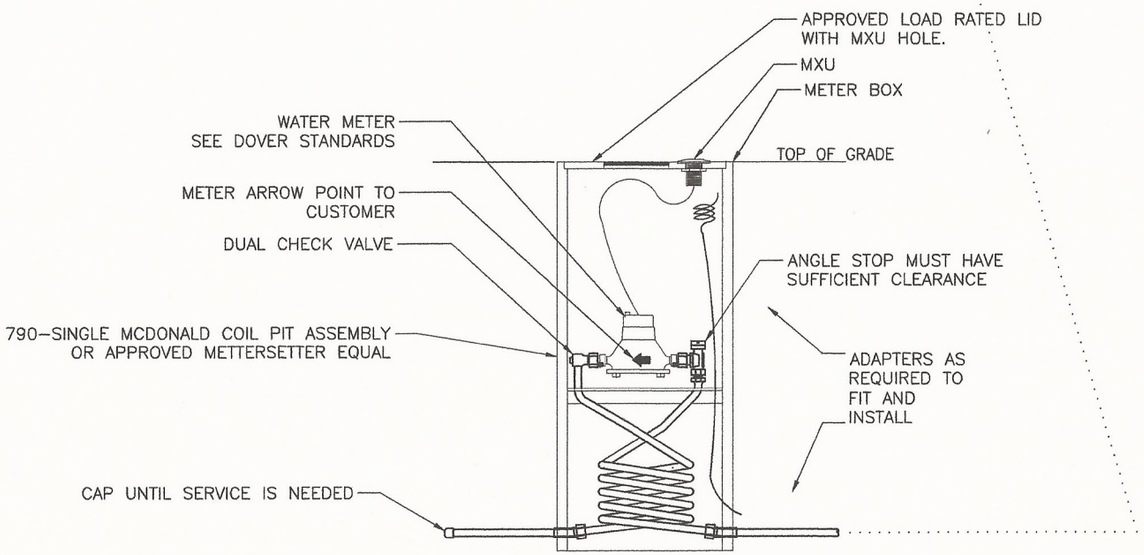Brett M Converse 9/19/18

REUSE OF DRAWINGS
THIS DOCUMENT, AND THE IDEAS AND DESIGNS INCORPORATED HEREIN, AS AN INSTRUMENT OF SERVICE, IS AND SHALL REMAIN THE PROPERTY OF J-U-B ENGINEERS, INC. AND IS NOT TO BE USED, IN WHOLE OR PART, FOR ANY OTHER PROJECT WITHOUT THE EXPRESS WRITTEN AUTHORIZATION OF J-U-B ENGINEERS, Inc.

| NO. | DESCRIPTION | BY | APP'L | DATE |
|---|---|---|---|---|
| | REVISION | | | |

# WATER CONNECTION STANDARDS CITY OF DOVER IDAHO

## STANDARD WATER METER PIT SET, AND MAIN LINE CONNECTION STANDARDS

FILE: WATER METER SET DOVER
JUB PROJ. #: 20-16-006
DRAWN BY: J-U-B
DESIGN BY: J-U-B
CHECKED BY: BMC
LAST UPDATED: 9/19/2018

SHEET NUMBER:
W-1

Dover IDAHO

Plot Date:9/19/2018 3:18 PM Plotted By: Brett M. Converse
Date Created:9/2/2018 C:\USERS\BCONVERSE\DOCUMENTS\DOVER 2018\WATER STANDARDS\WATER METER SET DOVER.DWG